



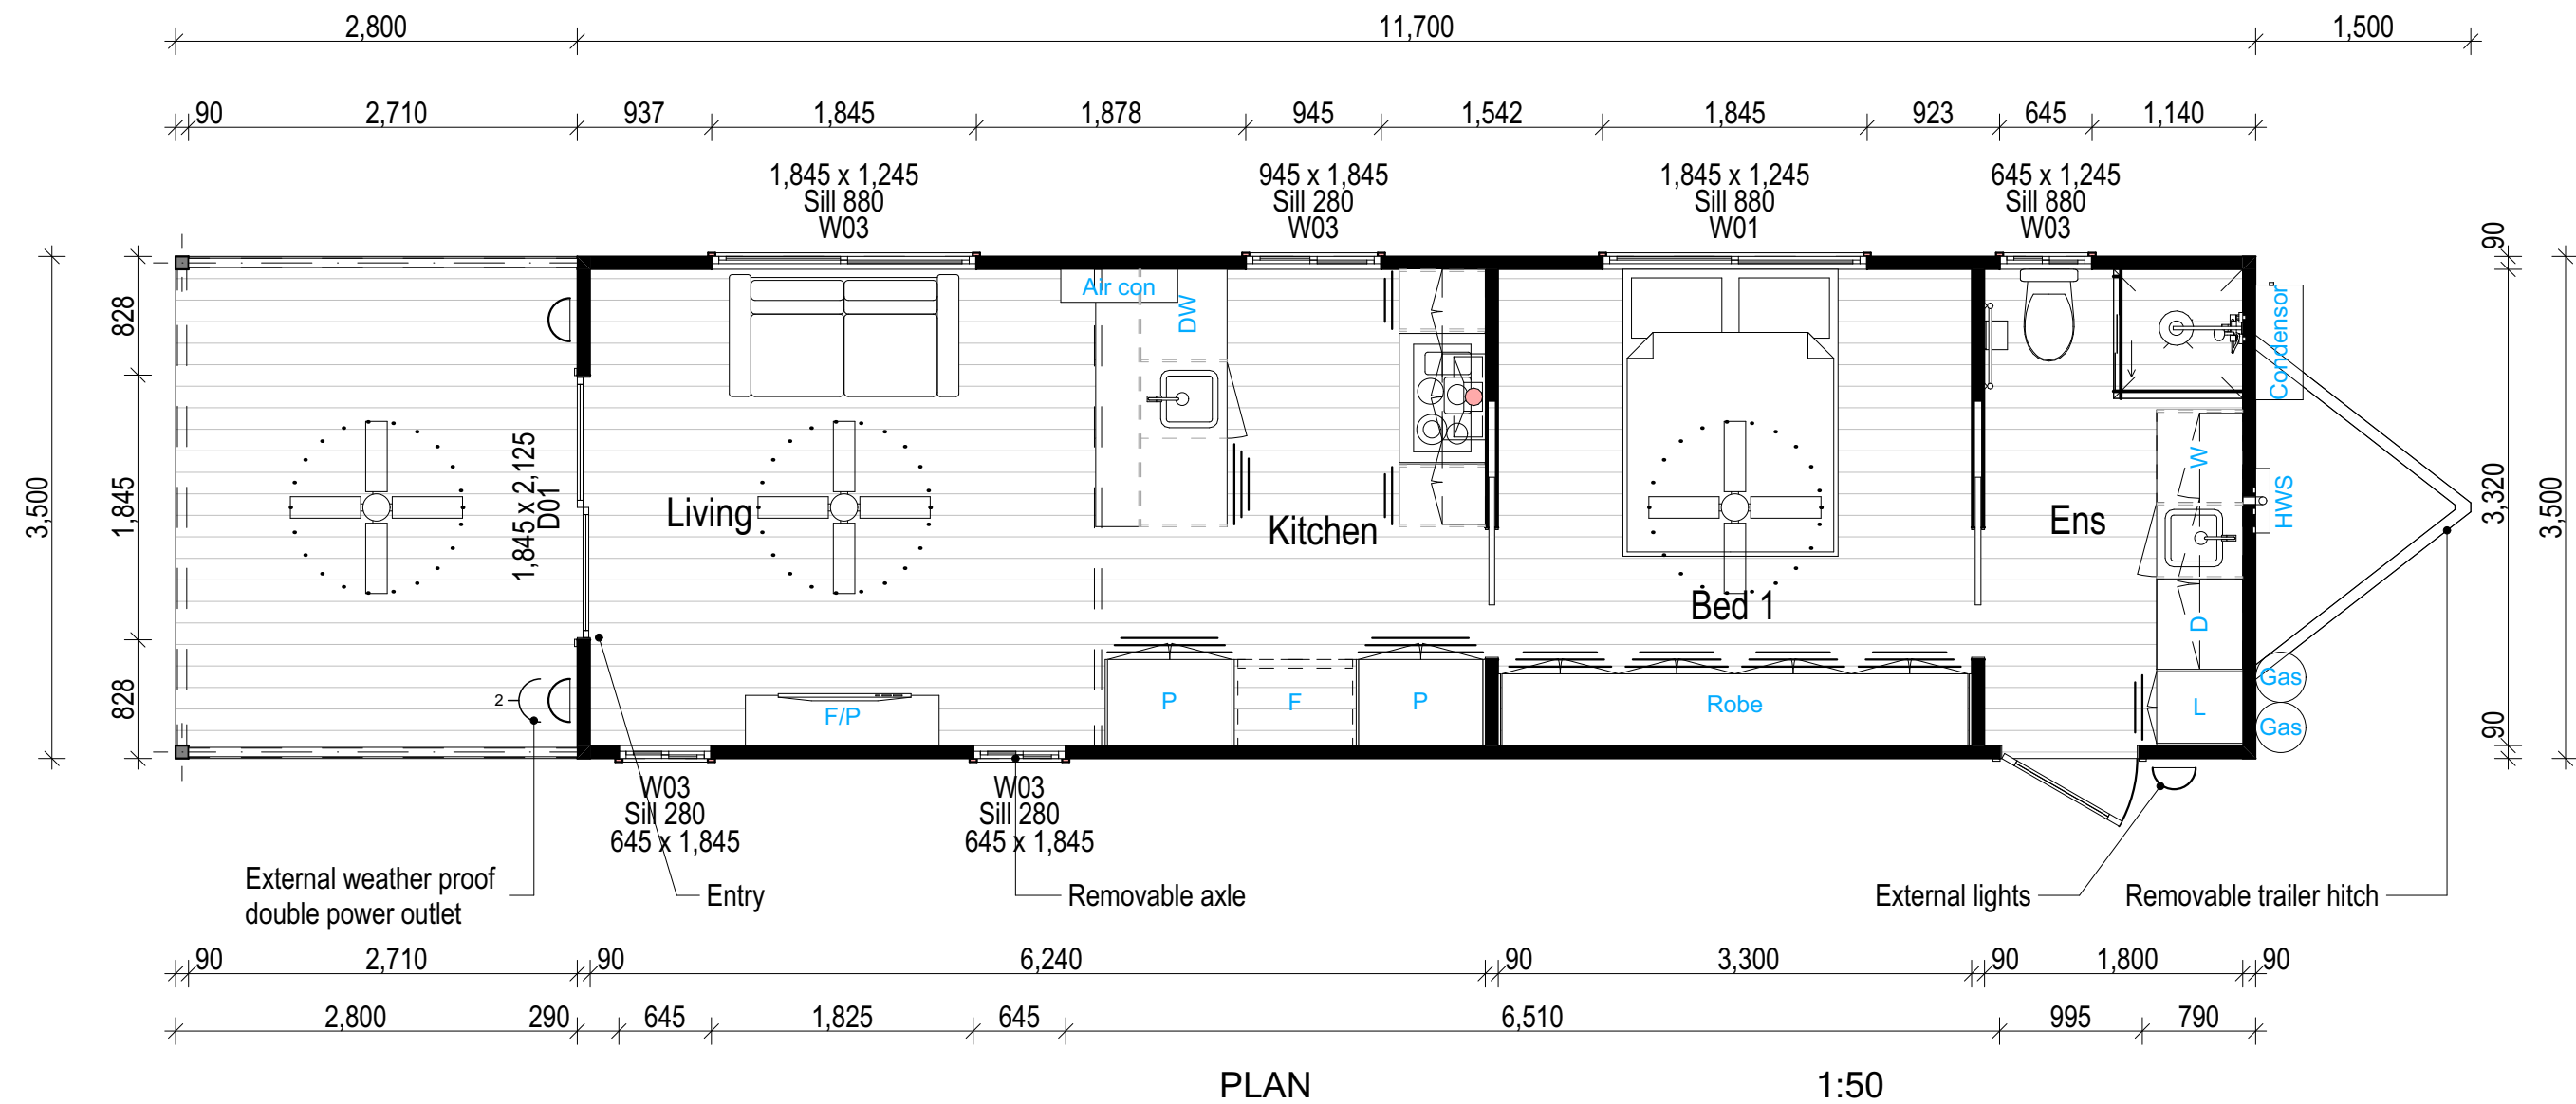





project	PROPOSED TINY HOUSE @ TINY HOMES,			
	client	BRAD YATES	scale:	as shown
	drawn:	A.M.	date:	JUNE26
	checked:	A.M.	ref:	2023-017
			Council	HCC

plandrew
abn: 98 641 681 798
e: info@plandrew.com.au
m: 0413 933 613
a: po box 5081
old toongabbie nsw 2146

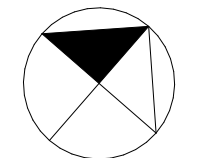

A000

This document is COPYRIGHT and the property of PlanDrew. It is not to be retained, copied or used without the prior written permission of the author. All dimensions must be checked on-site prior to the commencement of any works. Any discrepancies are to be brought to the attention of PlanDrew.

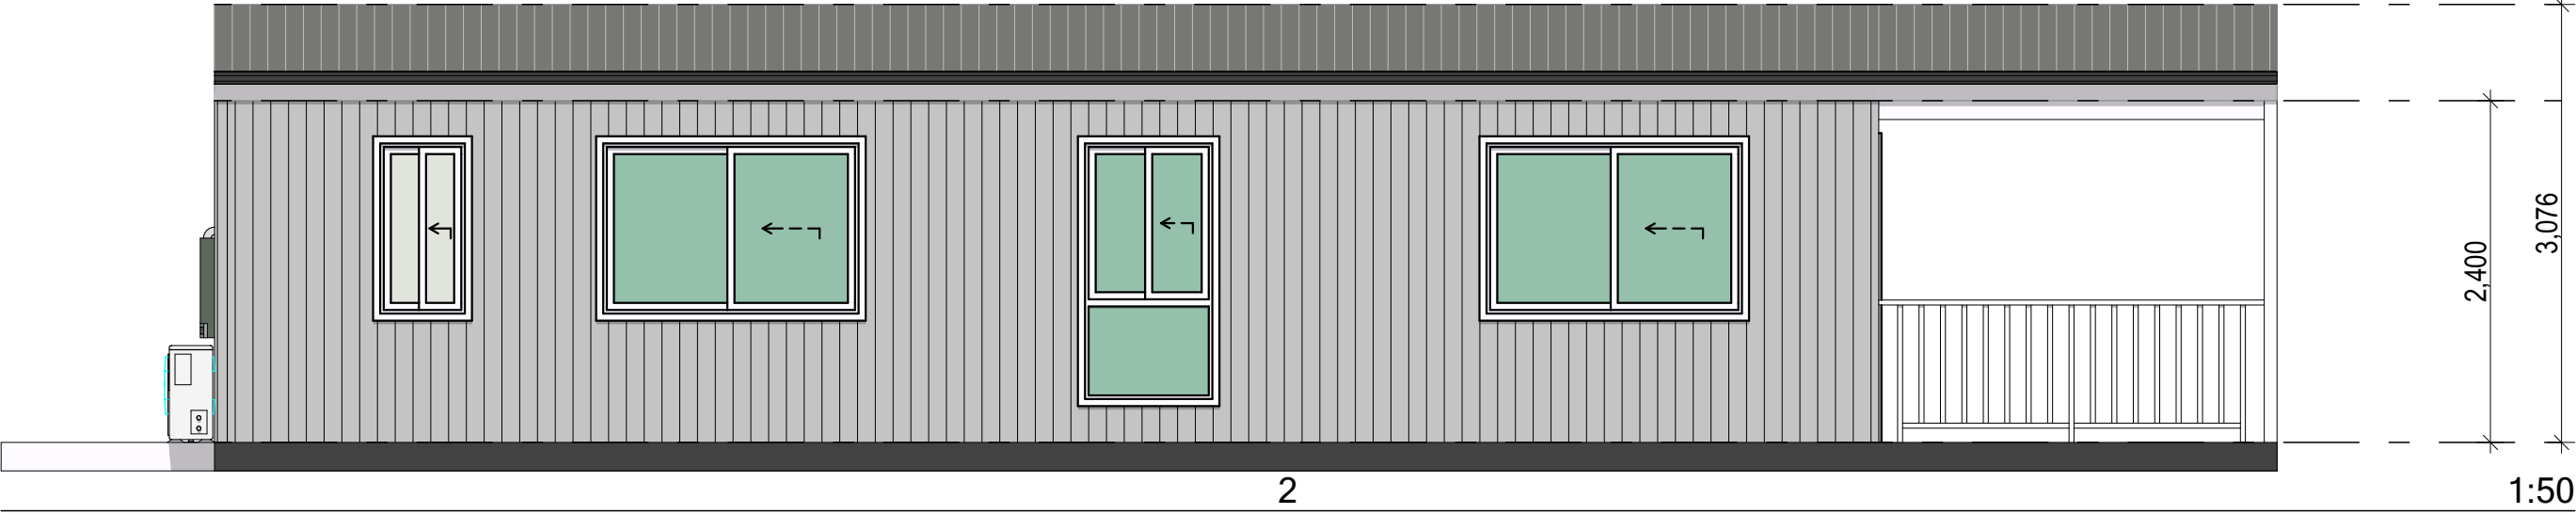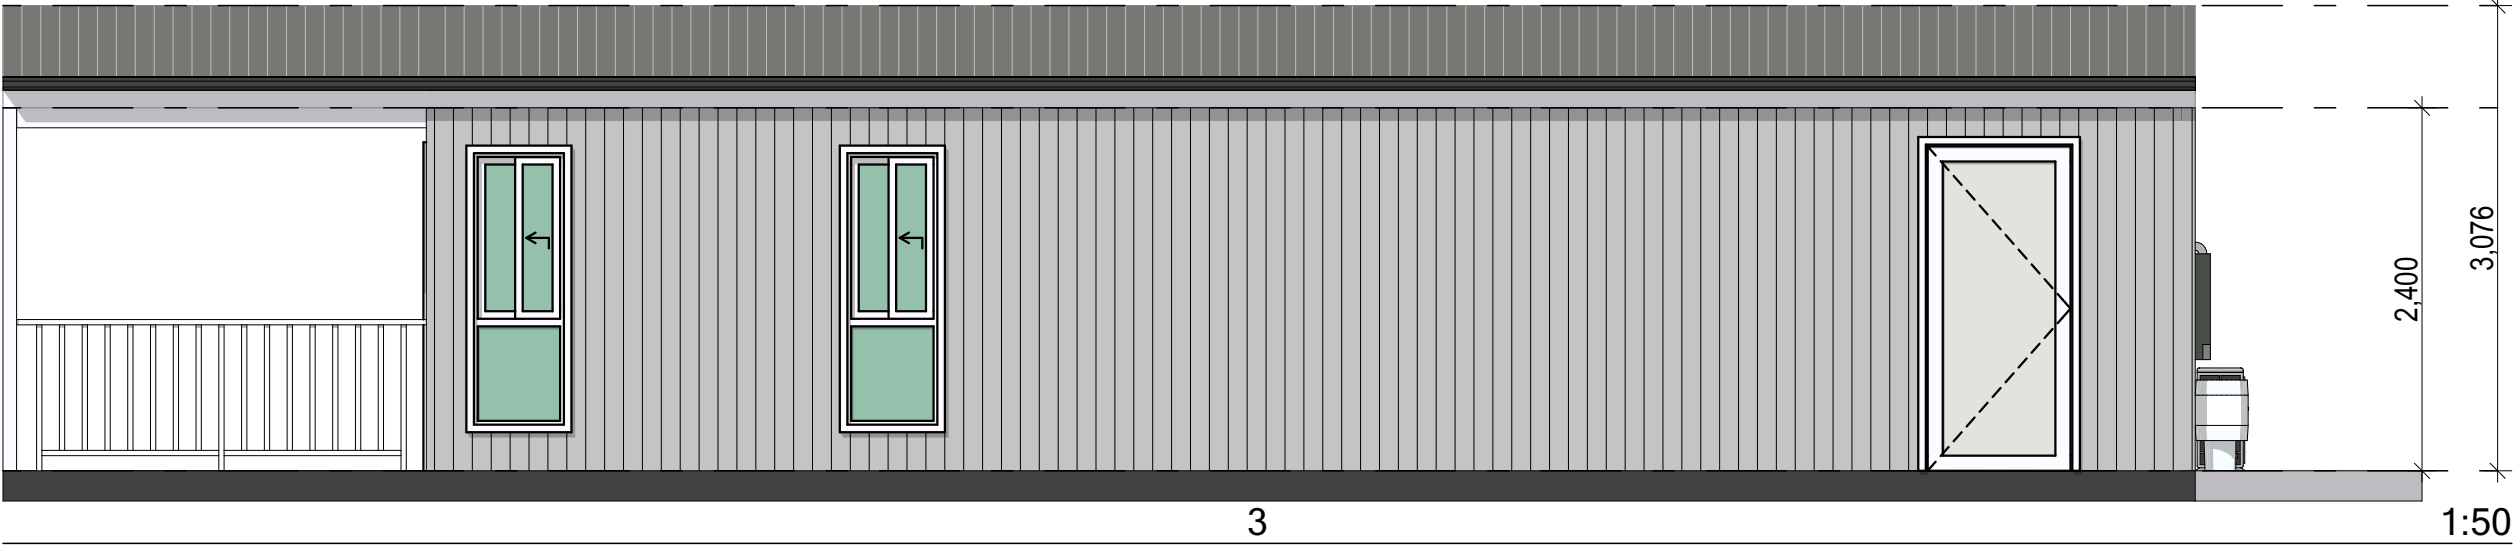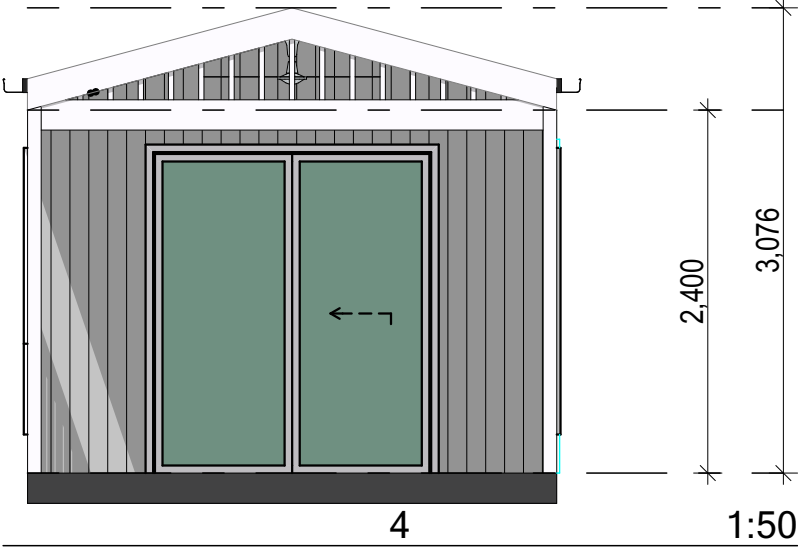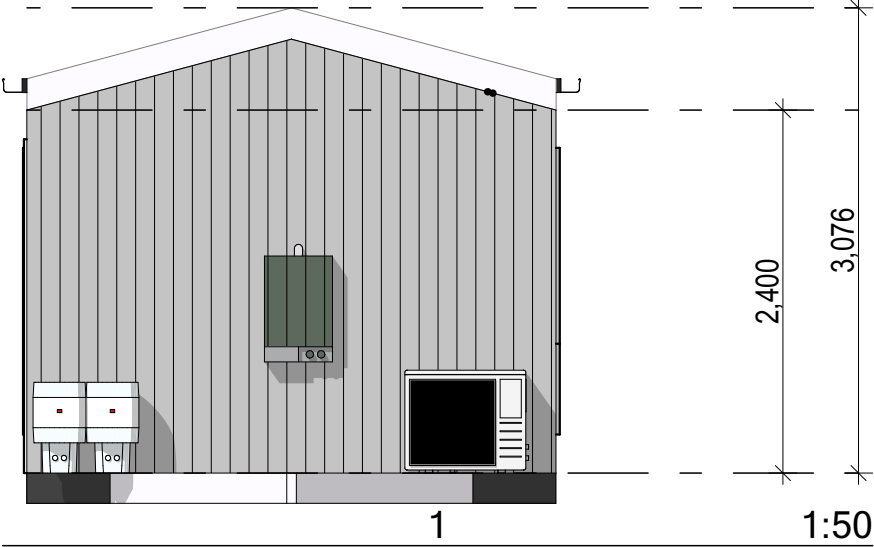

project
PROPOSED TINY HOUSE
@ TINY HOMES,

client
BRAD YATES

drawn: A.M.

scale: as shown

Council HCC


ref: 2023-017

date: JUNE26

checked: A.M.



abn: 98 641 681 798
e: info@plandrew.com.au
m: 0413 933 613
a: po box 5081
old toongabbie nsw 2146

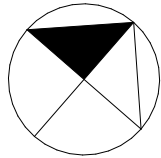


A001

This document is COPYRIGHT and the property of Plandrew. It is not to be retained, copied or used without the prior written permission of the author. All dimensions must be checked on-site prior to the commencement of any works. Any discrepancies are to be brought to the attention of Plandrew.



INTERIOR VIEW

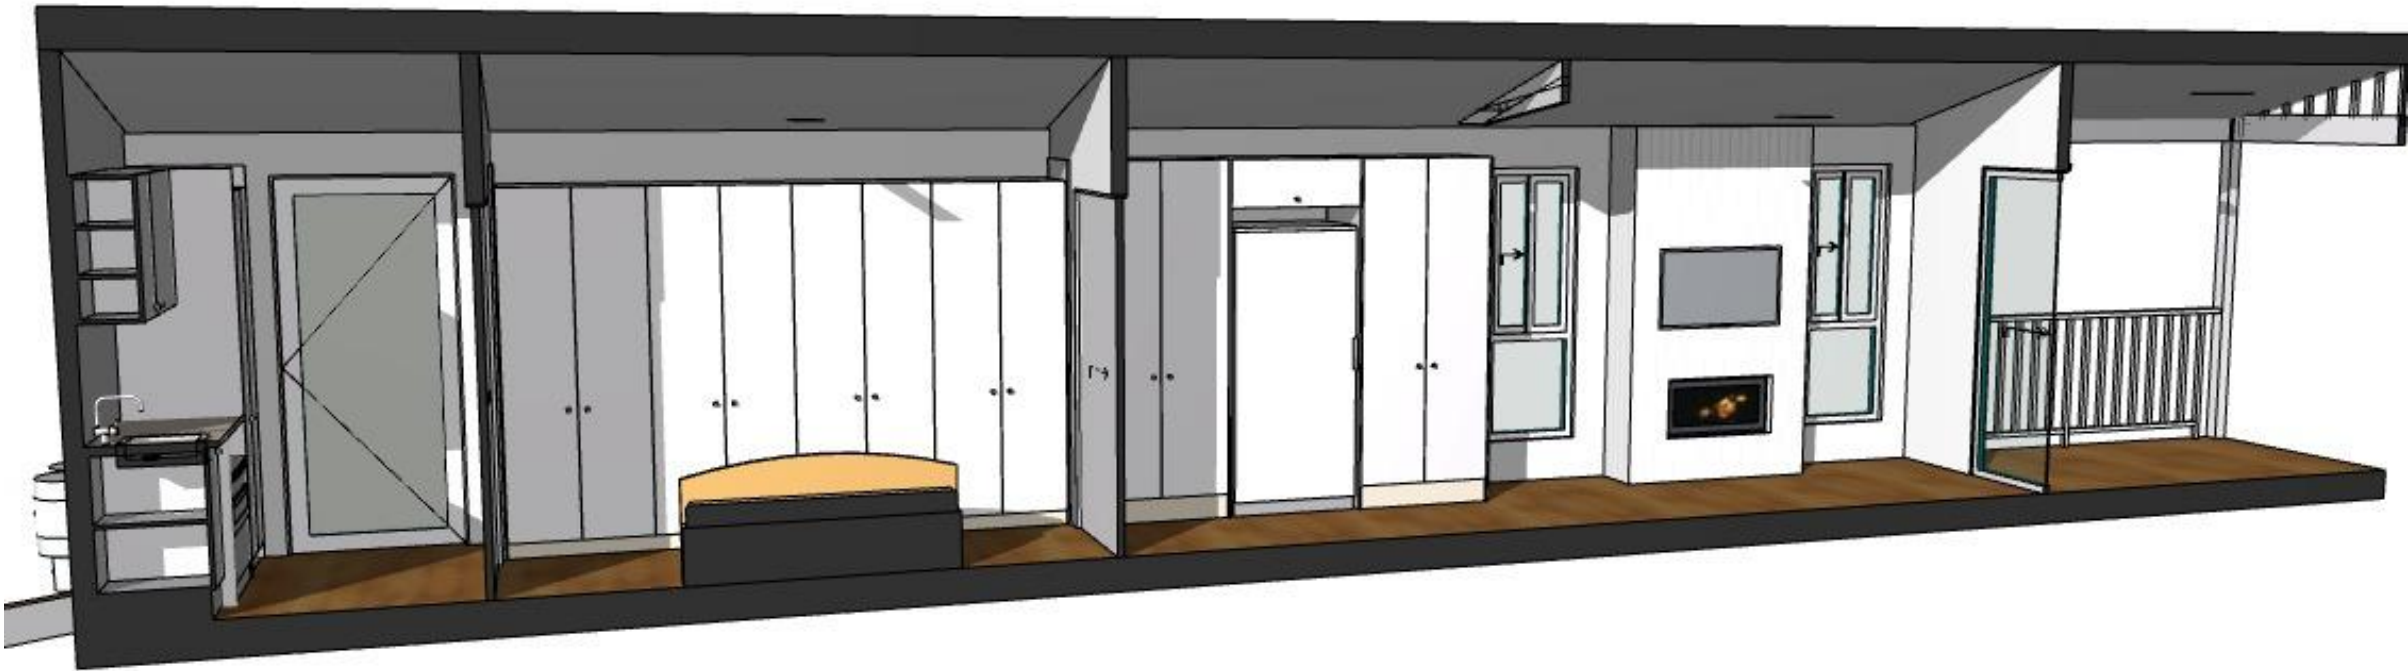


INTERIOR VIEW

project
PROPOSED TINY HOUSE
@ TINY HOMES,
client **BRAD YATES**

drawn:	A.M.	scale:	as shown	Council	HCC
checked:	A.M.	date:	JUNE26	ref:	2023-017



abn: 98 641 681 798
e: info@plandrew.com.au
m: 0413 933 613
a: po box 5081
old toongabbie nsw 2146

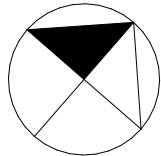

A002

This document is COPYRIGHT and the property of Plandrew. It is not to be retained, copied or used without the prior written permission of the author. All dimensions must be checked on-site prior to the commencement of any works. Any discrepancies are to be brought to the attention of Plandrew.